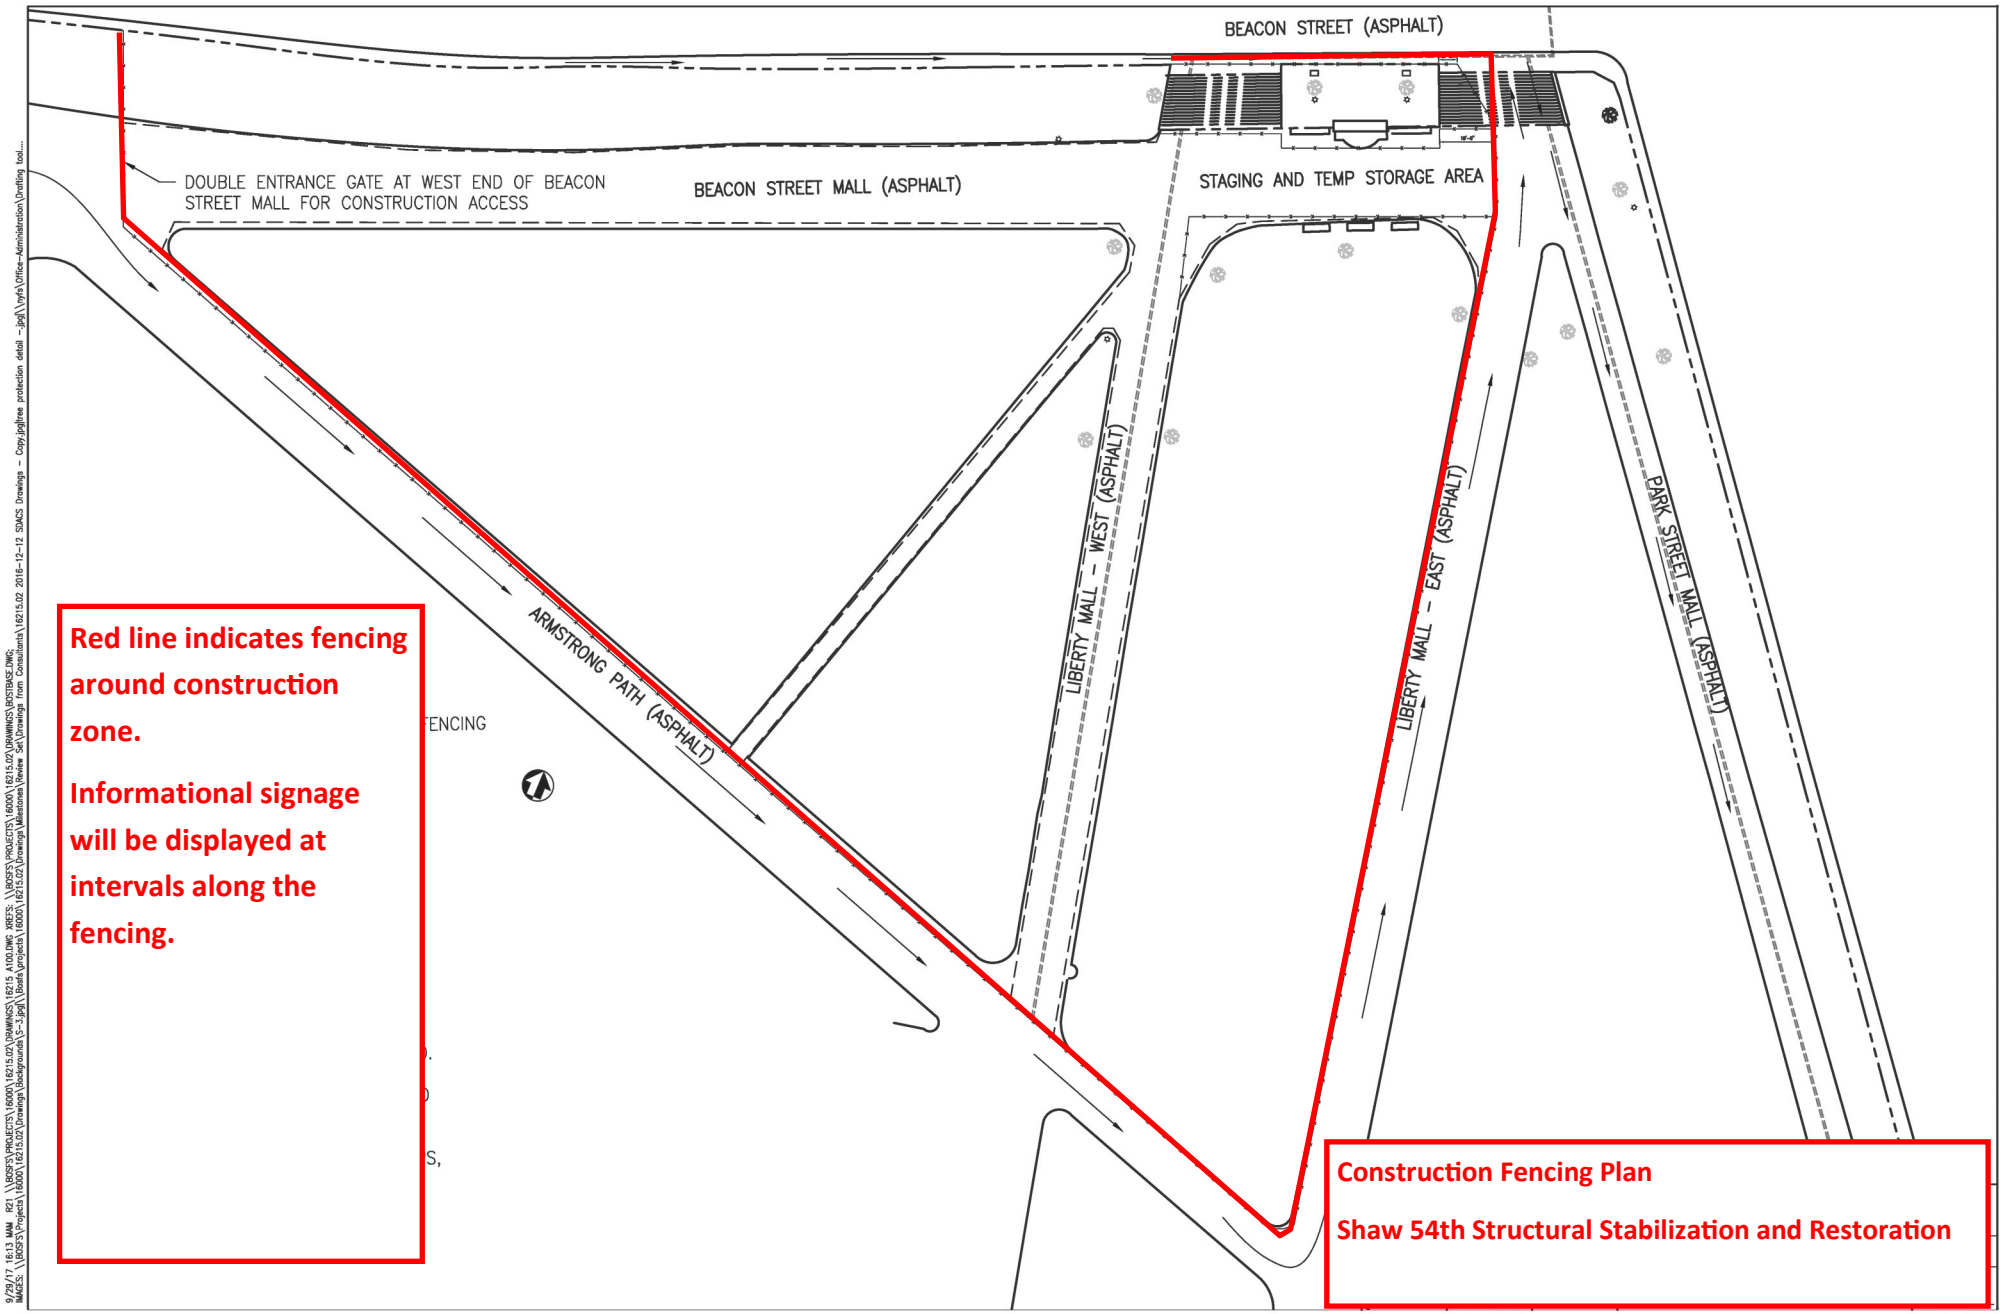
BEACON STREET (ASPHALT)
DOUBLE ENTRANCE GATE AT WEST END OF BEACON STREET MALL FOR CONSTRUCTION ACCESS
BEACON STREET MALL (ASPHALT)
STAGING AND TEMP STORAGE AREA
ARMSTRONG PATH (ASPHALT)
LIBERTY MALL - WEST (ASPHALT)
LIBERTY MALL - EAST (ASPHALT)
PARK STREET MALL (ASPHALT)
FENCING
Red line indicates fencing around construction zone.
Informational signage will be displayed at intervals along the fencing.
Construction Fencing Plan
Shaw 54th Structural Stabilization and Restoration